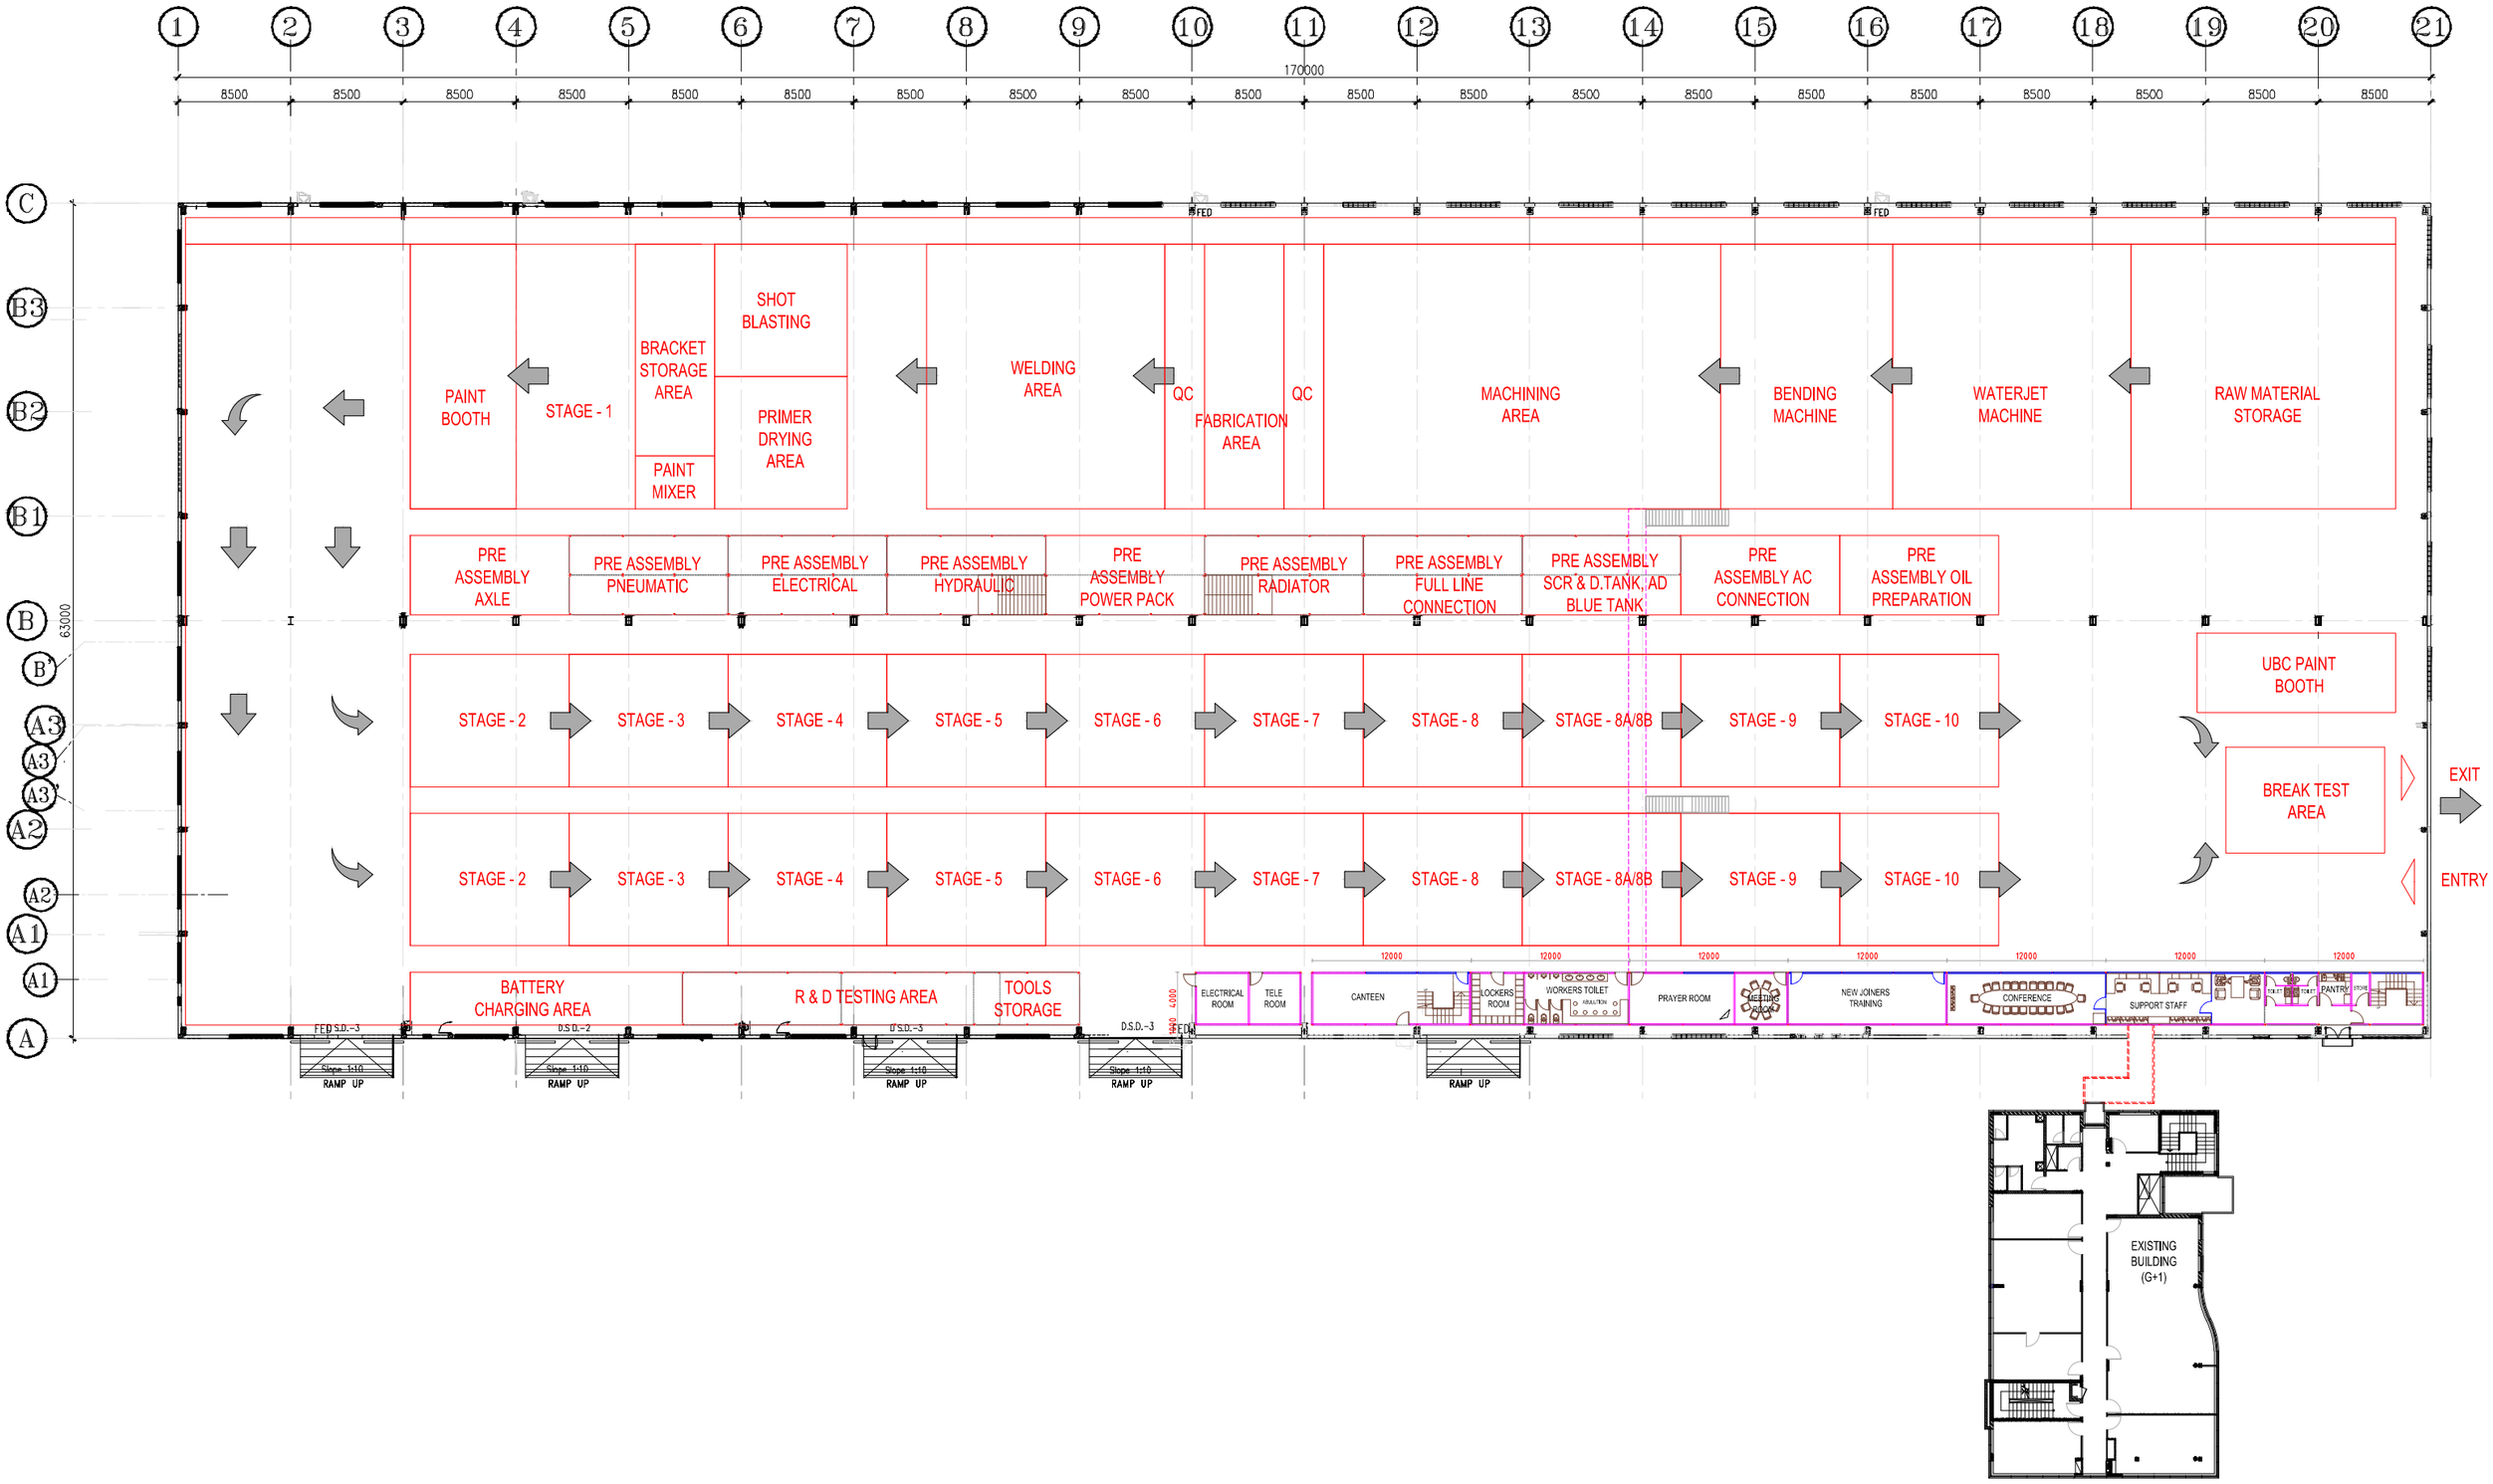

NAFFCO FACTORY BUILDING

PROPOSED MODULAR EXTENSION

GROUND FLOOR PLAN

NAFFCO MODULAR BUILT TO LAST